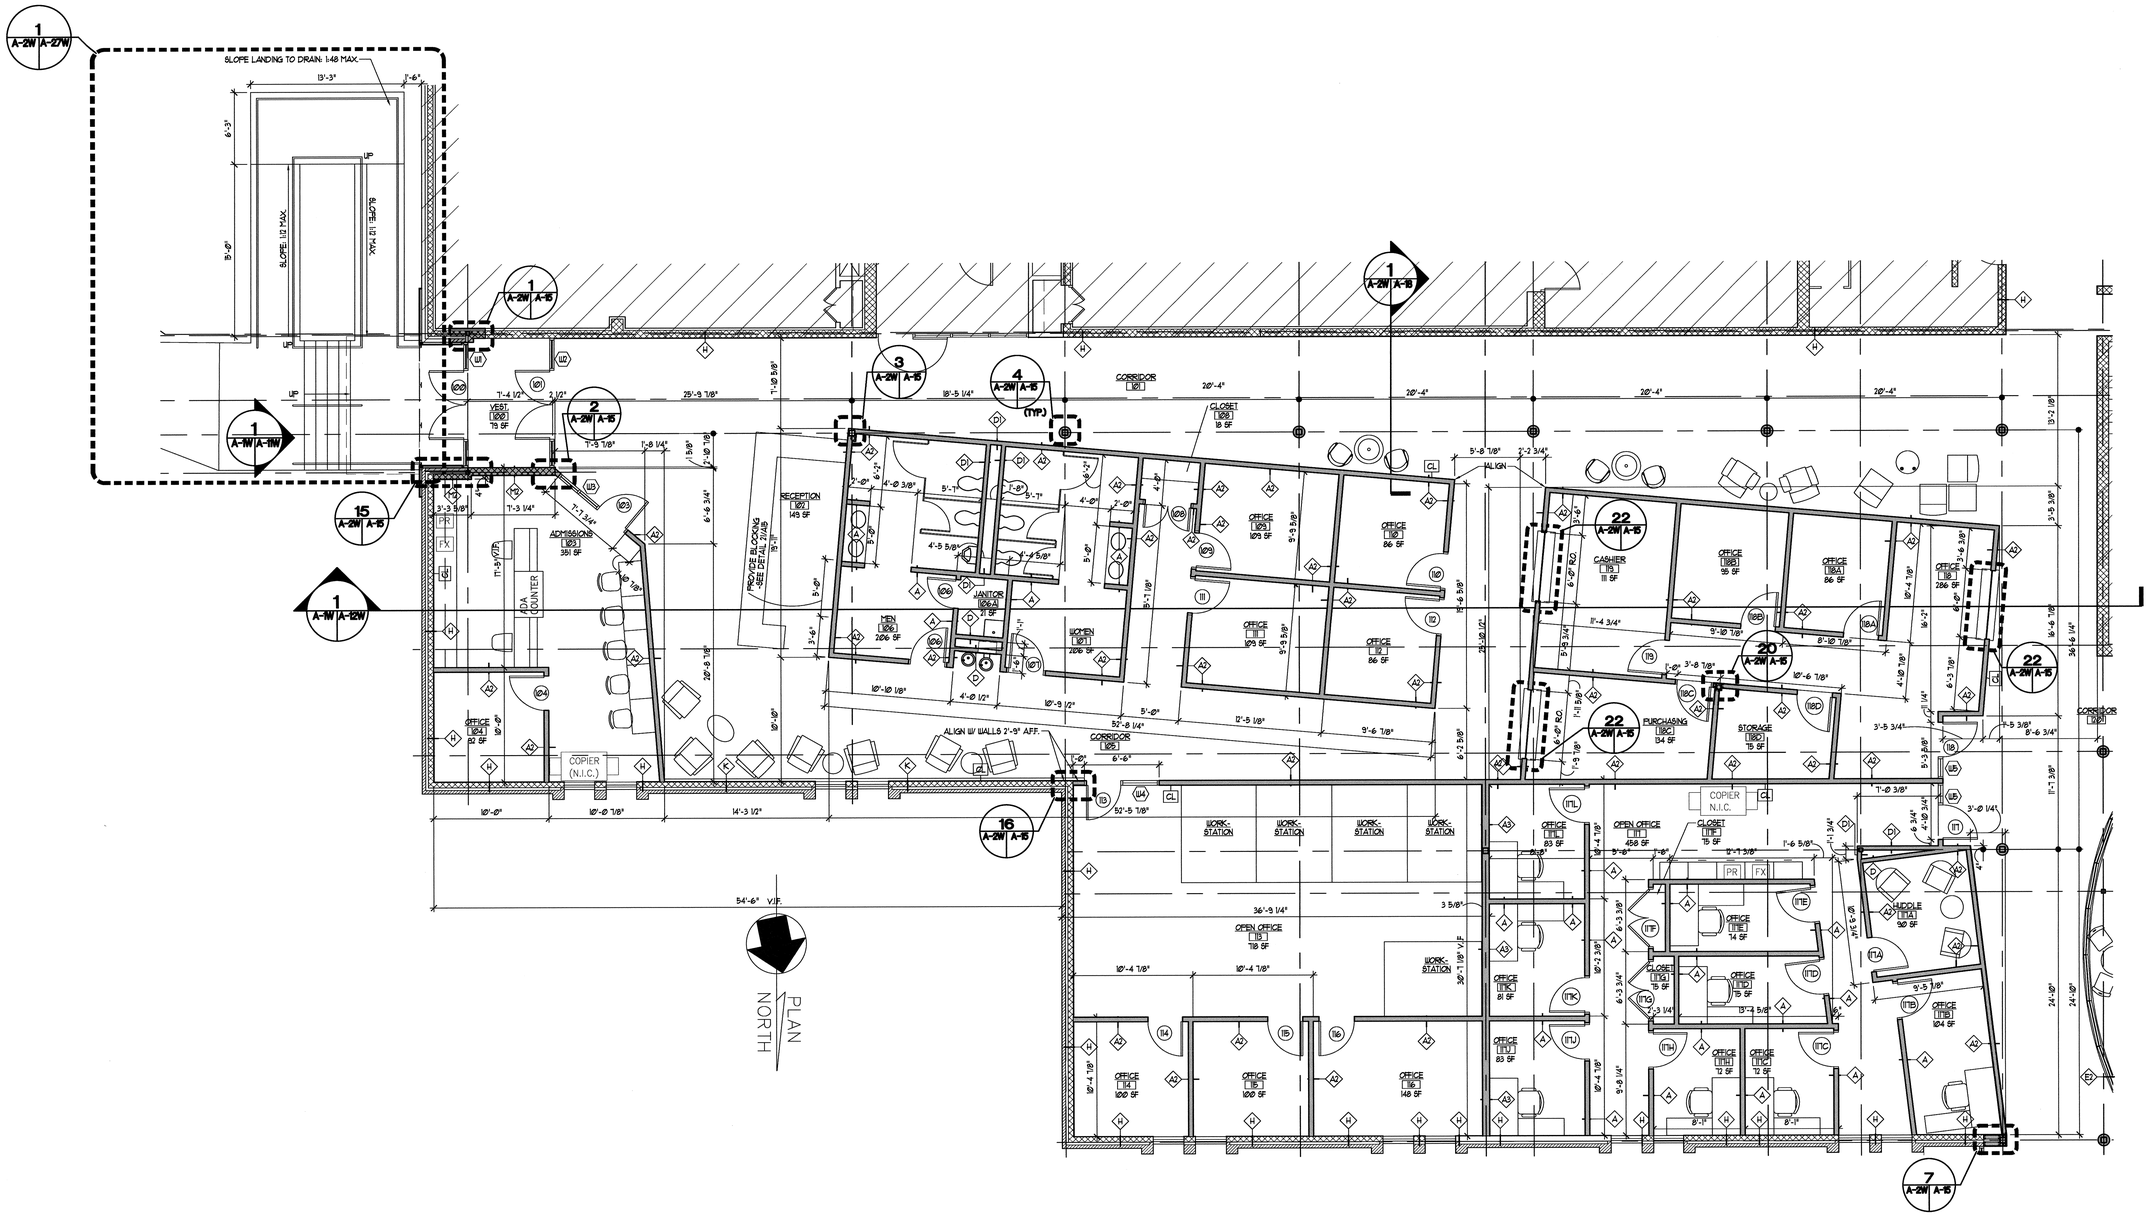

1 A-1W/A-2W ENLARGED FLOOR PLAN WARSAW CAMPUS

SCALE: 3/16" = 1'-0"

SCALE: 3/16" = 1'-0"

DENOTES NEW WALL CONSTRUCTION

DENOTES AREAS NOT TO BE RENOVATED EXCEPT INSTALLATION OF NEW SPRINKLER SYSTEM

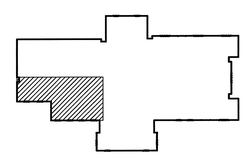

KEY PLAN

SCALE: 1" = 100'-0"

mbj ARCHITECTURE
A Philadelphia Limited Company
GROVE PARK SQUARE
11537-B NUCKOLS ROAD
Glen Allen, Virginia 23059
☎(804) 273-9811 fax: (804) 273-9843

RAPPAHANNOCK COMMUNITY COLLEGE
CAMPUS RENOVATIONS
WARSAW + GLENNS, VIRGINIA
PC: 260-17712

ENLARGED FLOOR PLAN WARSAW CAMPUS

Date: JANUARY 13, 2010

REVISIONS

NO.	DATE

COMMONWEALTH OF VIRGINIA
STEPHEN FLOYD CRAWLEY
Lic.No.013047
1/14/2010
ARCHITECT

Sheet
A-2W

File Number
RCC-A2W-PLAN